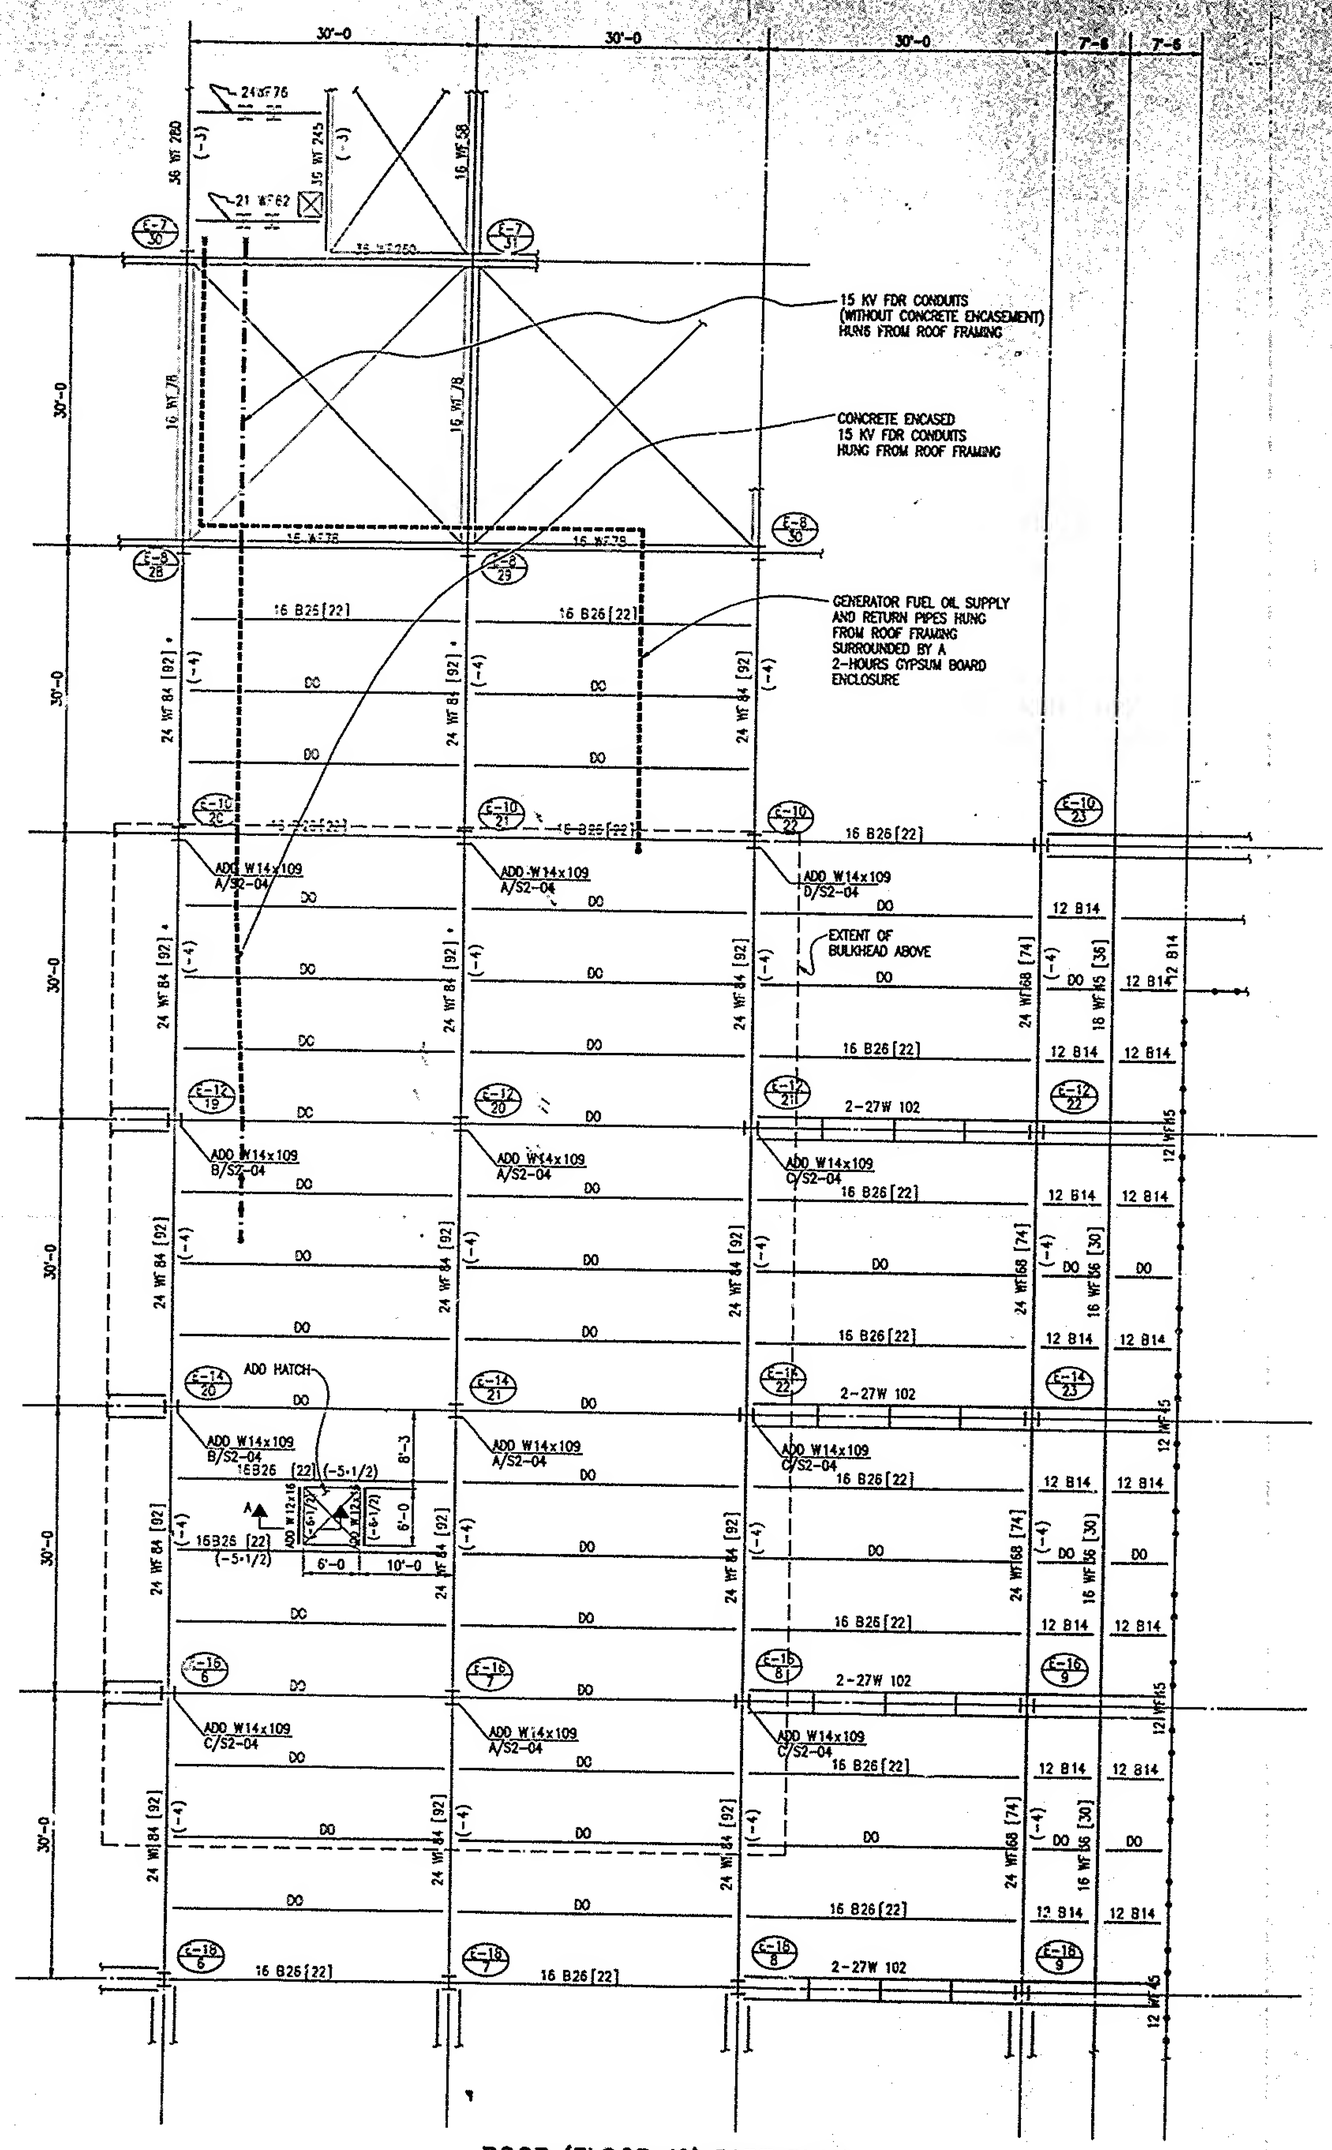

ROOF (FLOOR 10) PART PLAN

REF. EL = 440'-8"

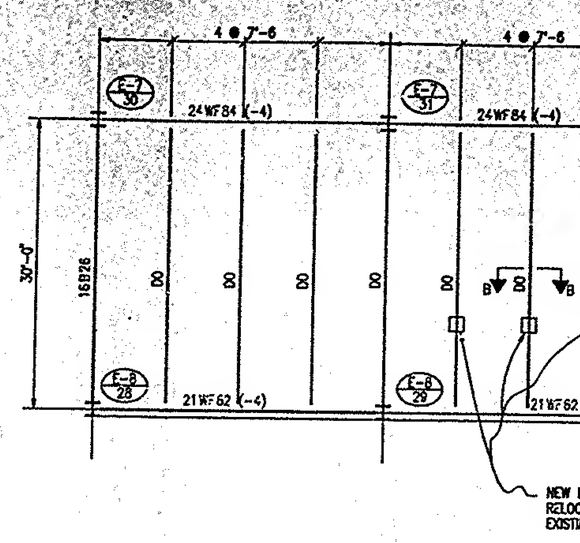

PENTHOUSE ROOF

REF. EL = 450'-8"

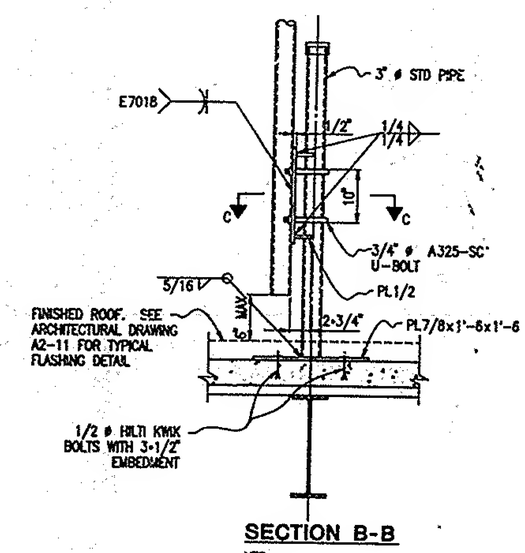

SECTION B-B

NTS

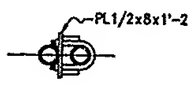

SECTION C-C

NTS